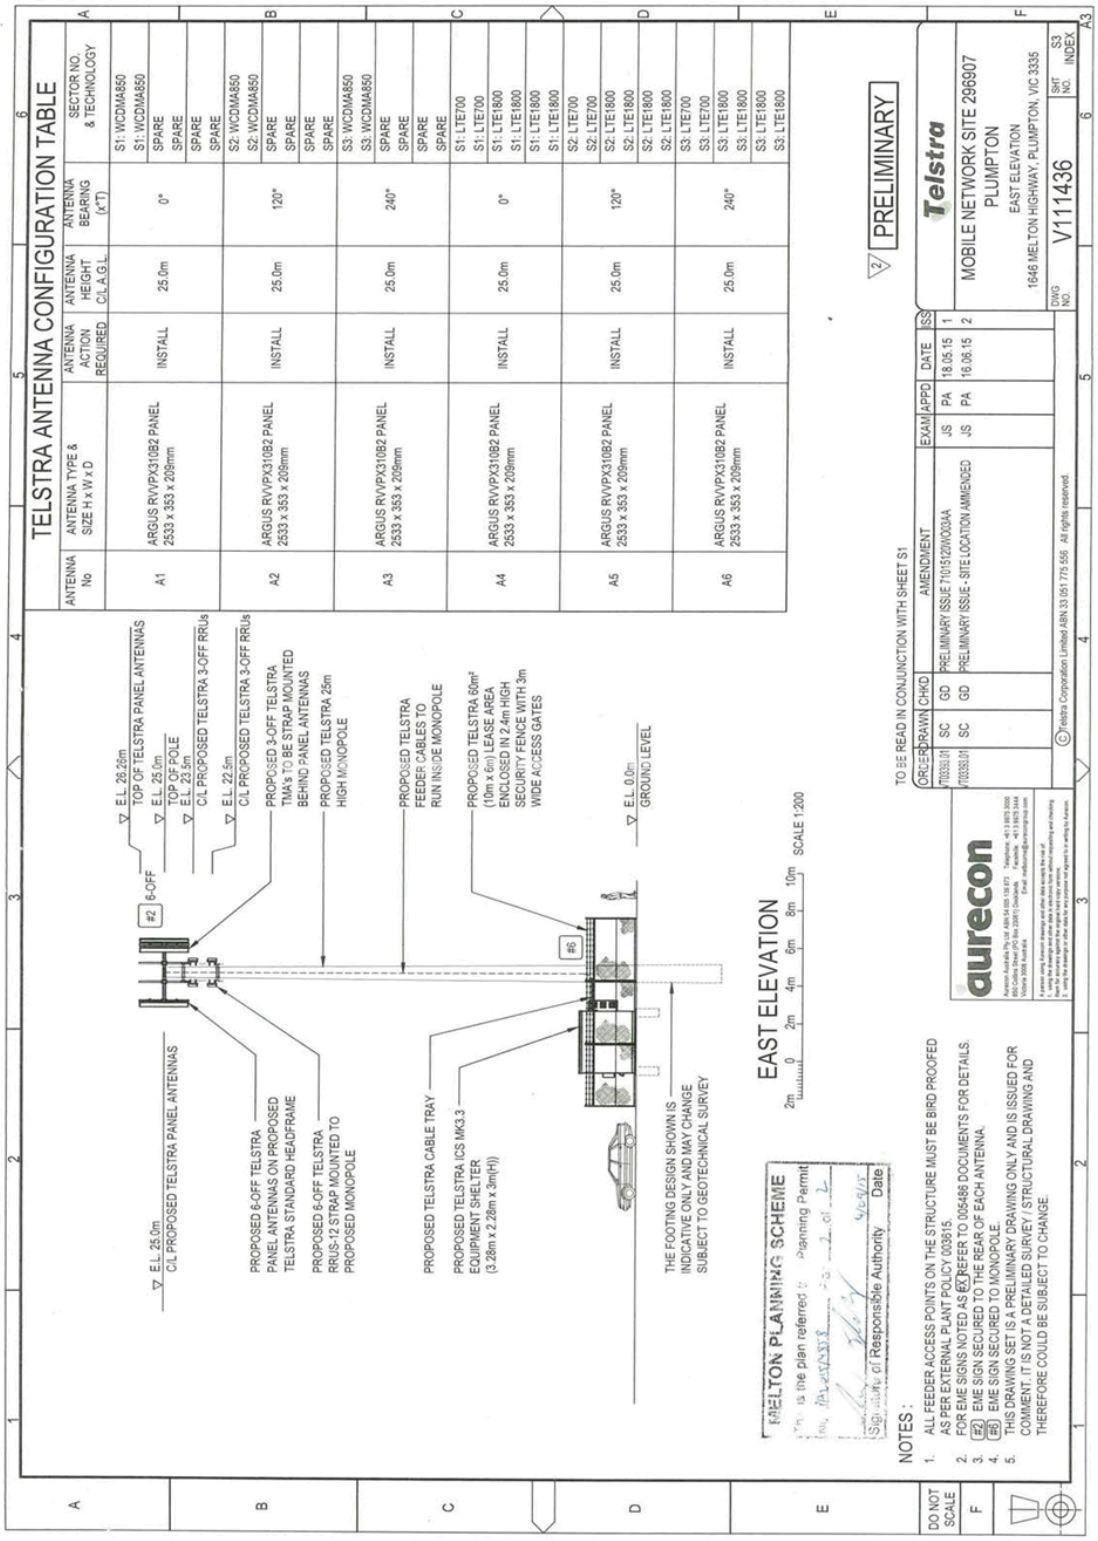
TELSTRA ANTENNA CONFIGURATION TABLE
ANTENNA No
ANTENNA TYPE & SIZE H x W x D
ANTENNA ACTION REQUIRED
ANTENNA HEIGHT C/L A.G.L.
ANTENNA BEARING (x°T)
SECTOR NO. & TECHNOLOGY
A1 ARGUS RVVPX310B2 PANEL 2533 x 353 x 209mm INSTALL 25.0m 0° S1: WCDMA850 S1: WCDMA850 SPARE SPARE SPARE
A2 ARGUS RVVPX310B2 PANEL 2533 x 353 x 209mm INSTALL 25.0m 120° S2: WCDMA850 S2: WCDMA850 SPARE SPARE SPARE
A3 ARGUS RVVPX310B2 PANEL 2533 x 353 x 209mm INSTALL 25.0m 240° S3: WCDMA850 S3: WCDMA850 SPARE SPARE SPARE
A4 ARGUS RVVPX310B2 PANEL 2533 x 353 x 209mm INSTALL 25.0m 0° S1: LTE700 S1: LTE700 S1: LTE1800 S1: LTE1800 S1: LTE1800 S1: LTE1800
A5 ARGUS RVVPX310B2 PANEL 2533 x 353 x 209mm INSTALL 25.0m 120° S2: LTE700 S2: LTE700 S2: LTE1800 S2: LTE1800 S2: LTE1800 S2: LTE1800
A6 ARGUS RVVPX310B2 PANEL 2533 x 353 x 209mm INSTALL 25.0m 240° S3: LTE700 S3: LTE700 S3: LTE1800 S3: LTE1800 S3: LTE1800 S3: LTE1800
E.L. 26.28m TOP OF TELSTRA PANEL ANTENNAS
E.L. 25.0m TOP OF POLE E.L. 23.5m
C/L PROPOSED TELSTRA 3-OFF RRUs
E.L. 22.5m C/L PROPOSED TELSTRA 3-OFF RRUs
#2 6-OFF
PROPOSED 3-OFF TELSTRA TMA's TO BE STRAP MOUNTED BEHIND PANEL ANTENNAS
PROPOSED TELSTRA 25m HIGH MONOPOLE
PROPOSED TELSTRA FEEDER CABLES TO RUN INSIDE MONOPOLE
PROPOSED TELSTRA 60m² (10m x 6m) LEASE AREA ENCLOSED IN 2.4m HIGH SECURITY FENCE WITH 3m WIDE ACCESS GATES
E.L. 0.0m GROUND LEVEL
#6
E.L. 25.0m C/L PROPOSED TELSTRA PANEL ANTENNAS
PROPOSED 6-OFF TELSTRA PANEL ANTENNAS ON PROPOSED TELSTRA STANDARD HEADFRAME
PROPOSED 6-OFF TELSTRA RRUS-12 STRAP MOUNTED TO PROPOSED MONOPOLE
PROPOSED TELSTRA CABLE TRAY
PROPOSED TELSTRA ICS MK3.3 EQUIPMENT SHELTER (3.28m x 2.28m x 3m(H))
THE FOOTING DESIGN SHOWN IS INDICATIVE ONLY AND MAY CHANGE SUBJECT TO GEOTECHNICAL SURVEY
EAST ELEVATION
2m 0 2m 4m 6m 8m 10m SCALE 1:200
MELTON PLANNING SCHEME
This is the plan referred to in Planning Permit No. PA2017/5584 Page 2 of 2
Signature of Responsible Authority Date
NOTES :
1. ALL FEEDER ACCESS POINTS ON THE STRUCTURE MUST BE BIRD PROOFED AS PER EXTERNAL PLANT POLICY 003815.
2. FOR EME SIGNS NOTED AS EX REFER TO 005486 DOCUMENTS FOR DETAILS.
3. #2 EME SIGN SECURED TO THE REAR OF EACH ANTENNA.
4. #6 EME SIGN SECURED TO MONOPOLE.
5. THIS DRAWING SET IS A PRELIMINARY DRAWING ONLY AND IS ISSUED FOR COMMENT. IT IS NOT A DETAILED SURVEY / STRUCTURAL DRAWING AND THEREFORE COULD BE SUBJECT TO CHANGE.
TO BE READ IN CONJUNCTION WITH SHEET S1
ORDER DRAWN CHK'D AMENDMENT EXAM APPD DATE SS
A7/0333.01 SC GD PRELIMINARY ISSUE T10151220WX034A JS PA 18.05.15 1
A7/0333.01 SC GD PRELIMINARY ISSUE - SITE LOCATION AMMENDED JS PA 16.06.15 2
aurecon
© Telstra Corporation Limited ABN 33 051 775 556 All rights reserved.
PRELIMINARY
Telstra
MOBILE NETWORK SITE 296907
PLUMPTON
EAST ELEVATION
1646 MELTON HIGHWAY, PLUMPTON, VIC 3335
DWG NO. V111436
SHT NO. S3
INDEX A3
DO NOT SCALE