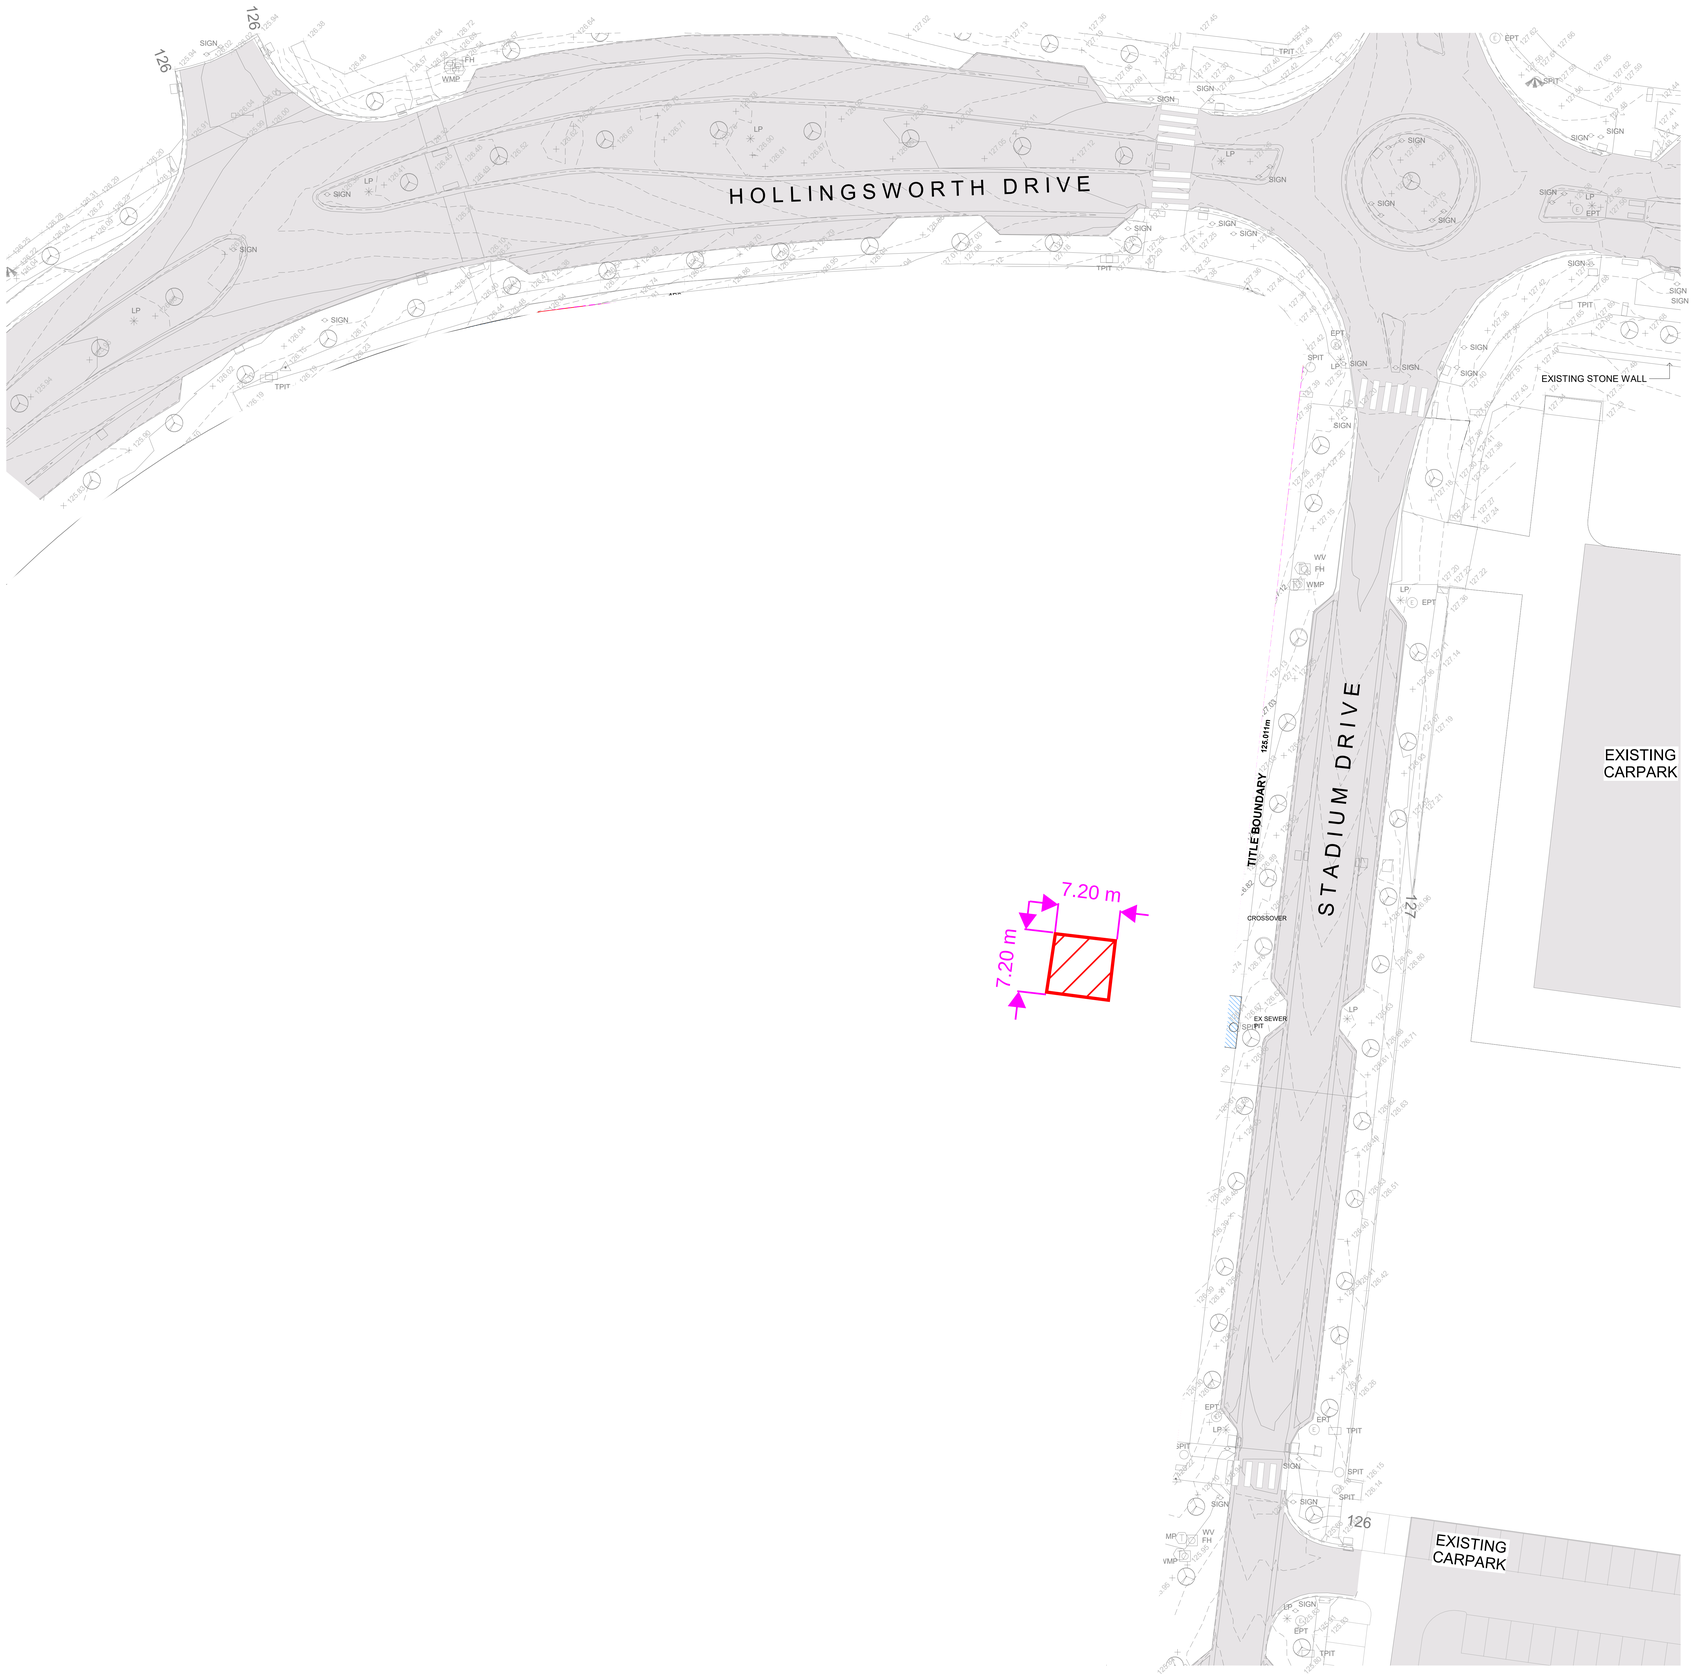
HOLLINGSWORTH DRIVE
STADIUM DRIVE
EXISTING STONE WALL
EXISTING CARPARK
EXISTING CARPARK
TITLE BOUNDARY
125.01m
CROSSOVER
EX SEWER
7.20 m
7.20 m
126
126
127
126